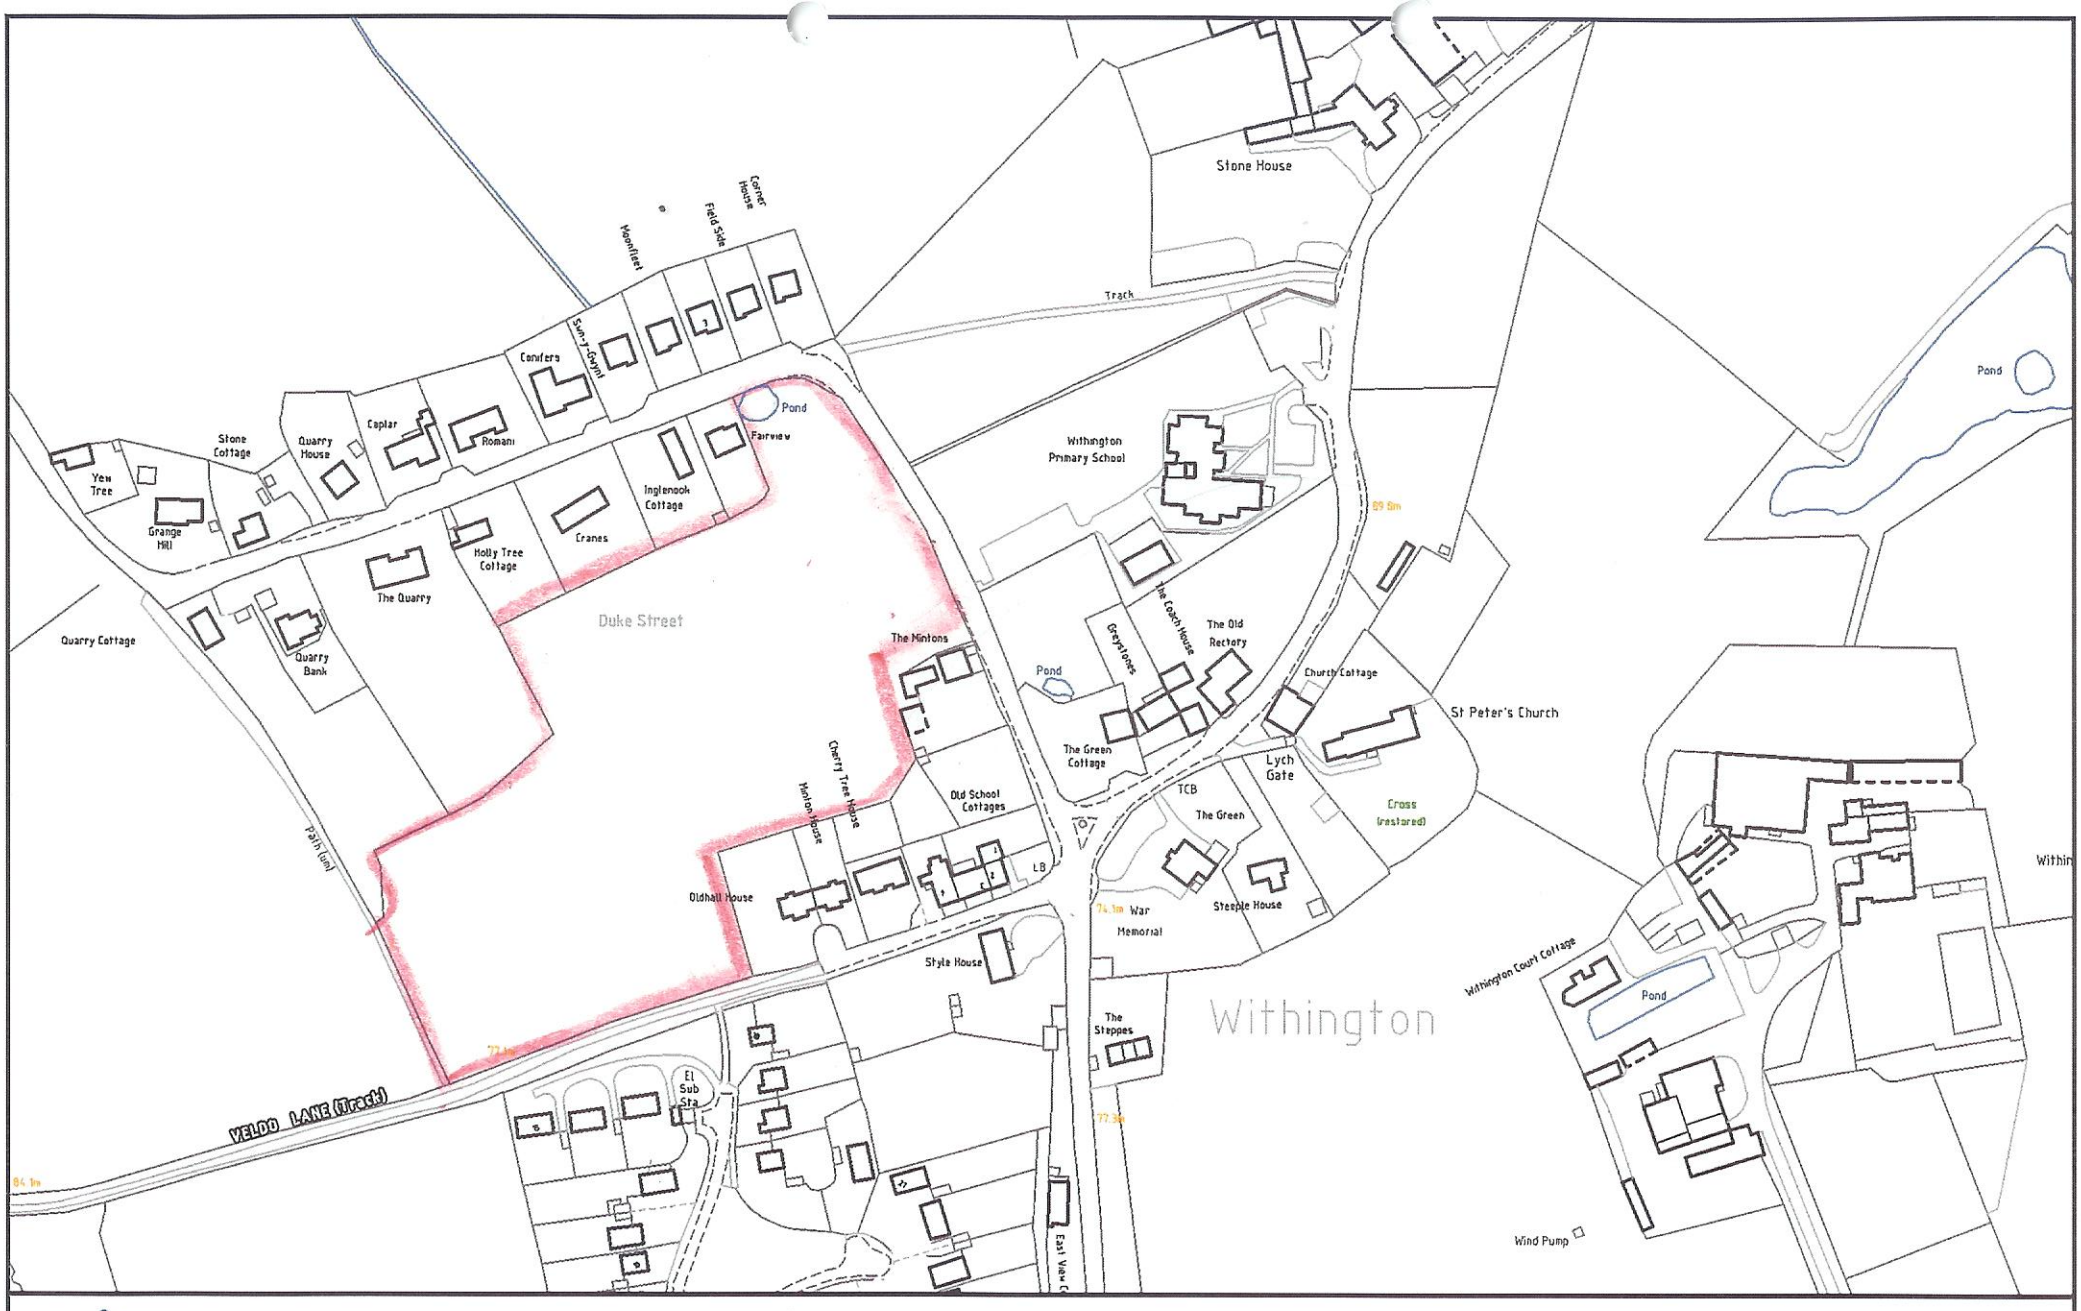

Withington Neighbourhood Plan Map 7

SCALE: 1:2,500

© Crown copyright and database rights (2014) Ordnance Survey (100054570)

ICT Services, Thorn Office Centre, Holme Lacy Road, Rotherwas, Hereford, HR2 6JT Tel: 01432 260160 Email: helpdesk@herefordshire.gov.uk

Hoople innovation in business

Herefordshire Council NHS Herefordshire

Working together for the people of Herefordshire